



Front Elevation

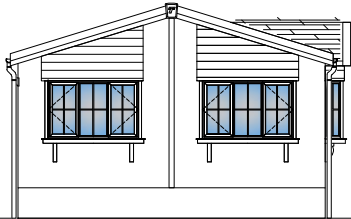

End Elevation (Lounge)




Rear Elevation

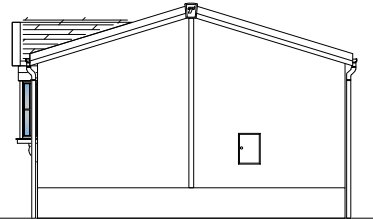

End Elevation (Bedroom)

Elevations Are For Illustrative Purposes Only

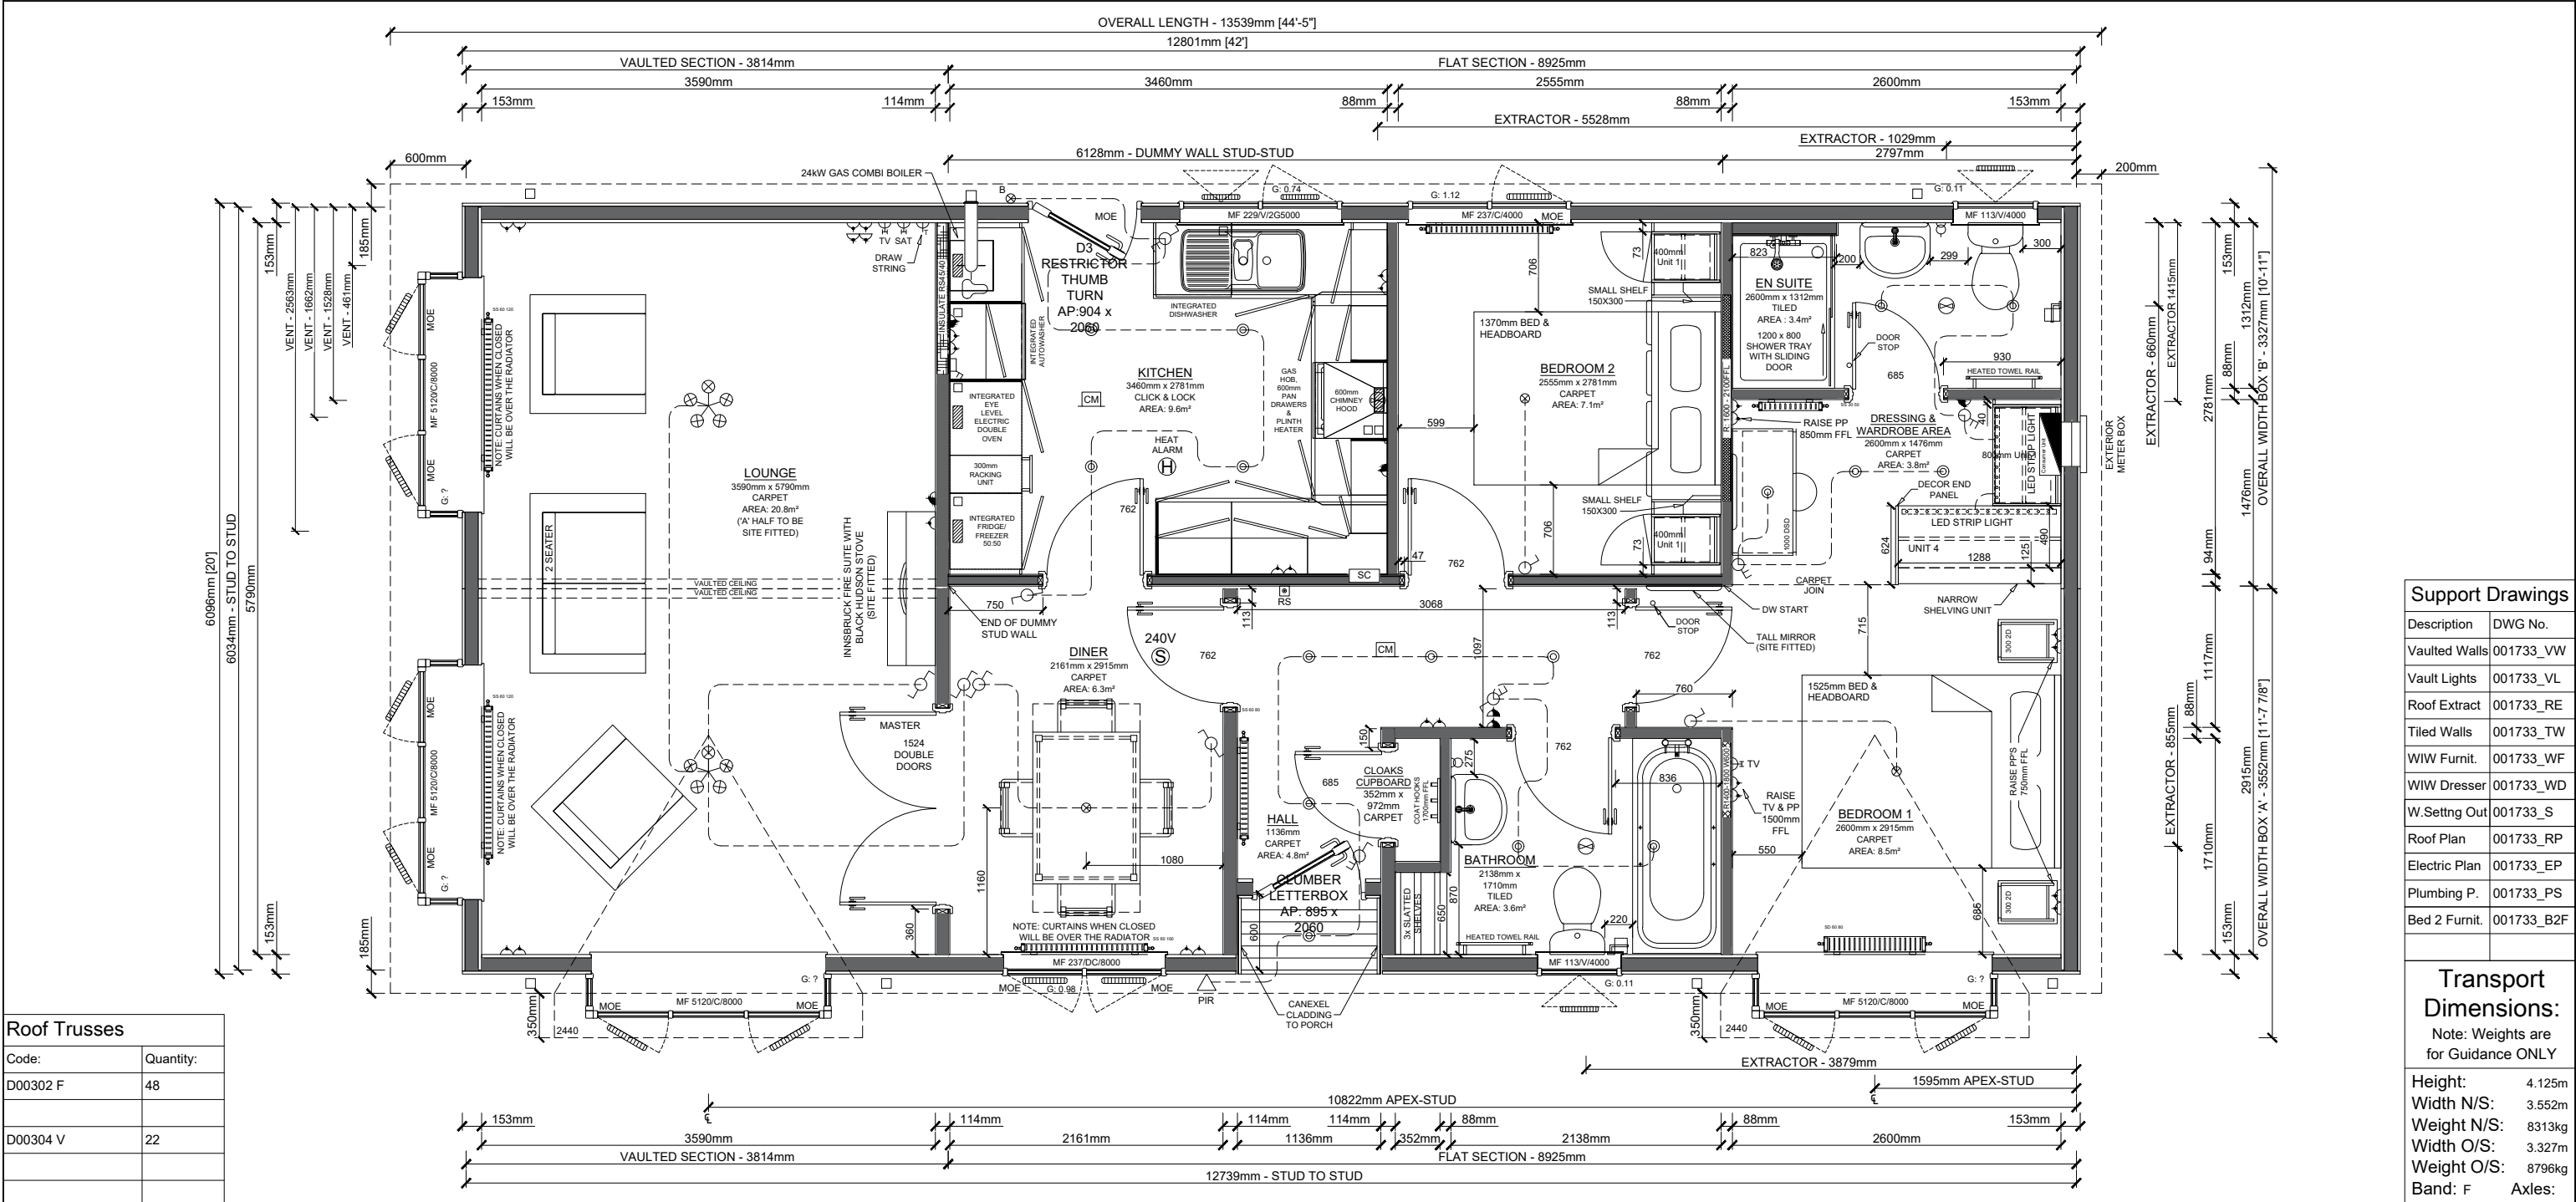

Roof Trusses		Support Drawings	
Code:	Quantity:	Description	DWG No.
D00302 F	48	Vaulted Walls	001733_VW
		Vault Lights	001733_VL
		Roof Extract	001733_RE
		Tiled Walls	001733_TW
		WIW Furnit.	001733_WF
		WIW Dresser	001733_WD
		W.Setting Out	001733_S
		Roof Plan	001733_RP
		Electric Plan	001733_EP
		Plumbing P.	001733_PS
		Bed 2 Furnit.	001733_B2F
		Transport Dimensions:	
		Note: Weights are for Guidance ONLY	
		Height:	4.125m
		Width N/S:	3.552m
		Weight N/S:	8313kg
		Width O/S:	3.327m
		Weight O/S:	8796kg
		Band: F	Axles:

DOUBLE SWITCHED SOCKET		ELECTRIC TAILS ONLY		240v		SMOKE DETECTOR		MOE		MEANS OF ESCAPE		Radiator Schedule Lounge2x SS 60 120 DinerSS 60 100 KitchenPlinth Heater HallSS 60 80 BathroomSTR618C En-SuiteSTR618C Bedroom 1SD 60 80 Bedroom 2SS 60 100 Dressing AreaSS 30 50 TRV's To All Radiators (Except Hall)		Build Notes: 17° PITCH ROOF VAULTED CEILING TO LOUNGE ONLY CANEXEL FEATURE CLADDING TO BOX BAYS AND PORCH INTERIOR DO NOT SCALE FROM DRAWING				Model: BARNWELL		Date Drawn: 13.02.23 By: TD		TINGDENE Discover the difference Tingdene Homes Limited. Bradfield Road, Finedon Road Ind. Est., Wellingborough, Northants, NN8 4HB Tel: +44(0)1933 230100 www.tingdene.co.uk			
SINGLE SWITCHED SOCKET		PENDANT LIGHT FITTING		ELECTRICAL CONSUMER UNIT		WINDOW VENT		A 21.01.23 - TD																	
LIGHT SWITCH		BATTEN LIGHT FITTING		EXTERNAL POWER POINT				B 22.02.23 - FJ																	
LIGHT SWITCH PULL CORD		TELEPHONE POINT		EXTERNAL LIGHT FITTING				C 28.02.23 - TD																	
FUSED SPUR		TELEVISION OR SATELITE POINT		SWITCHING CENTER				D 01.03.23 - TD																	
COOKER SWITCH		CARBON MONOXIDE DETECTOR		WASHING MACHINE PLUMBING																					
DOWNLIGHT		HEATING THERMOSTAT		RADIATOR																					
WALL LIGHT		EXTRACTOR FAN		EXTERNAL TAP																					
												Copyright Notice: This drawing and the information contained in it, is the property of Tingdene Homes Ltd. It may not be used, transmitted or reproduced, in whole or in part, without prior written consent from Tingdene Homes Ltd. Copyright ©.				Customer: SHOWROOM		E 14.03.23 - TD F ---		Scale: 1:50		Sales No: QUO-000071		S.O. No: 001733	