


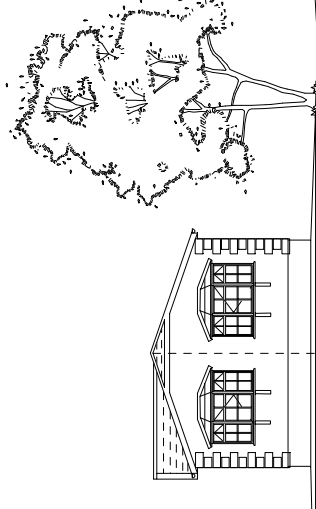


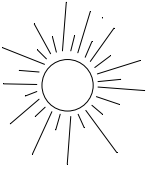

Front Elevation

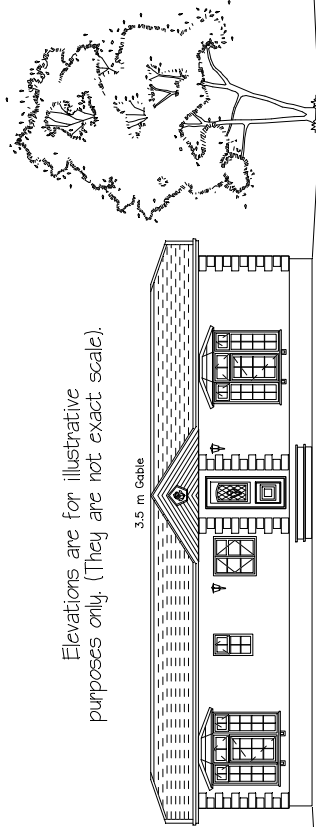


Side Elevation

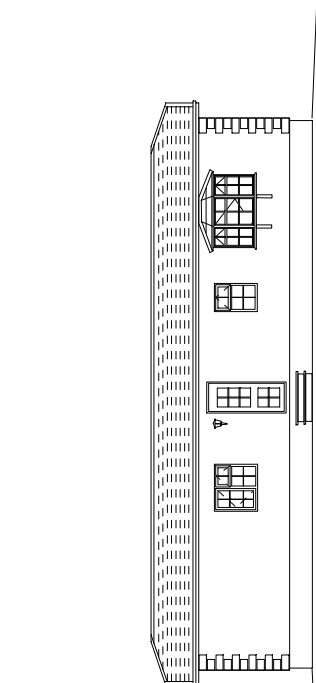

Side Elevation

Elevations are for illustrative purposes only. (They are not exact scale).

3.5 m Gable

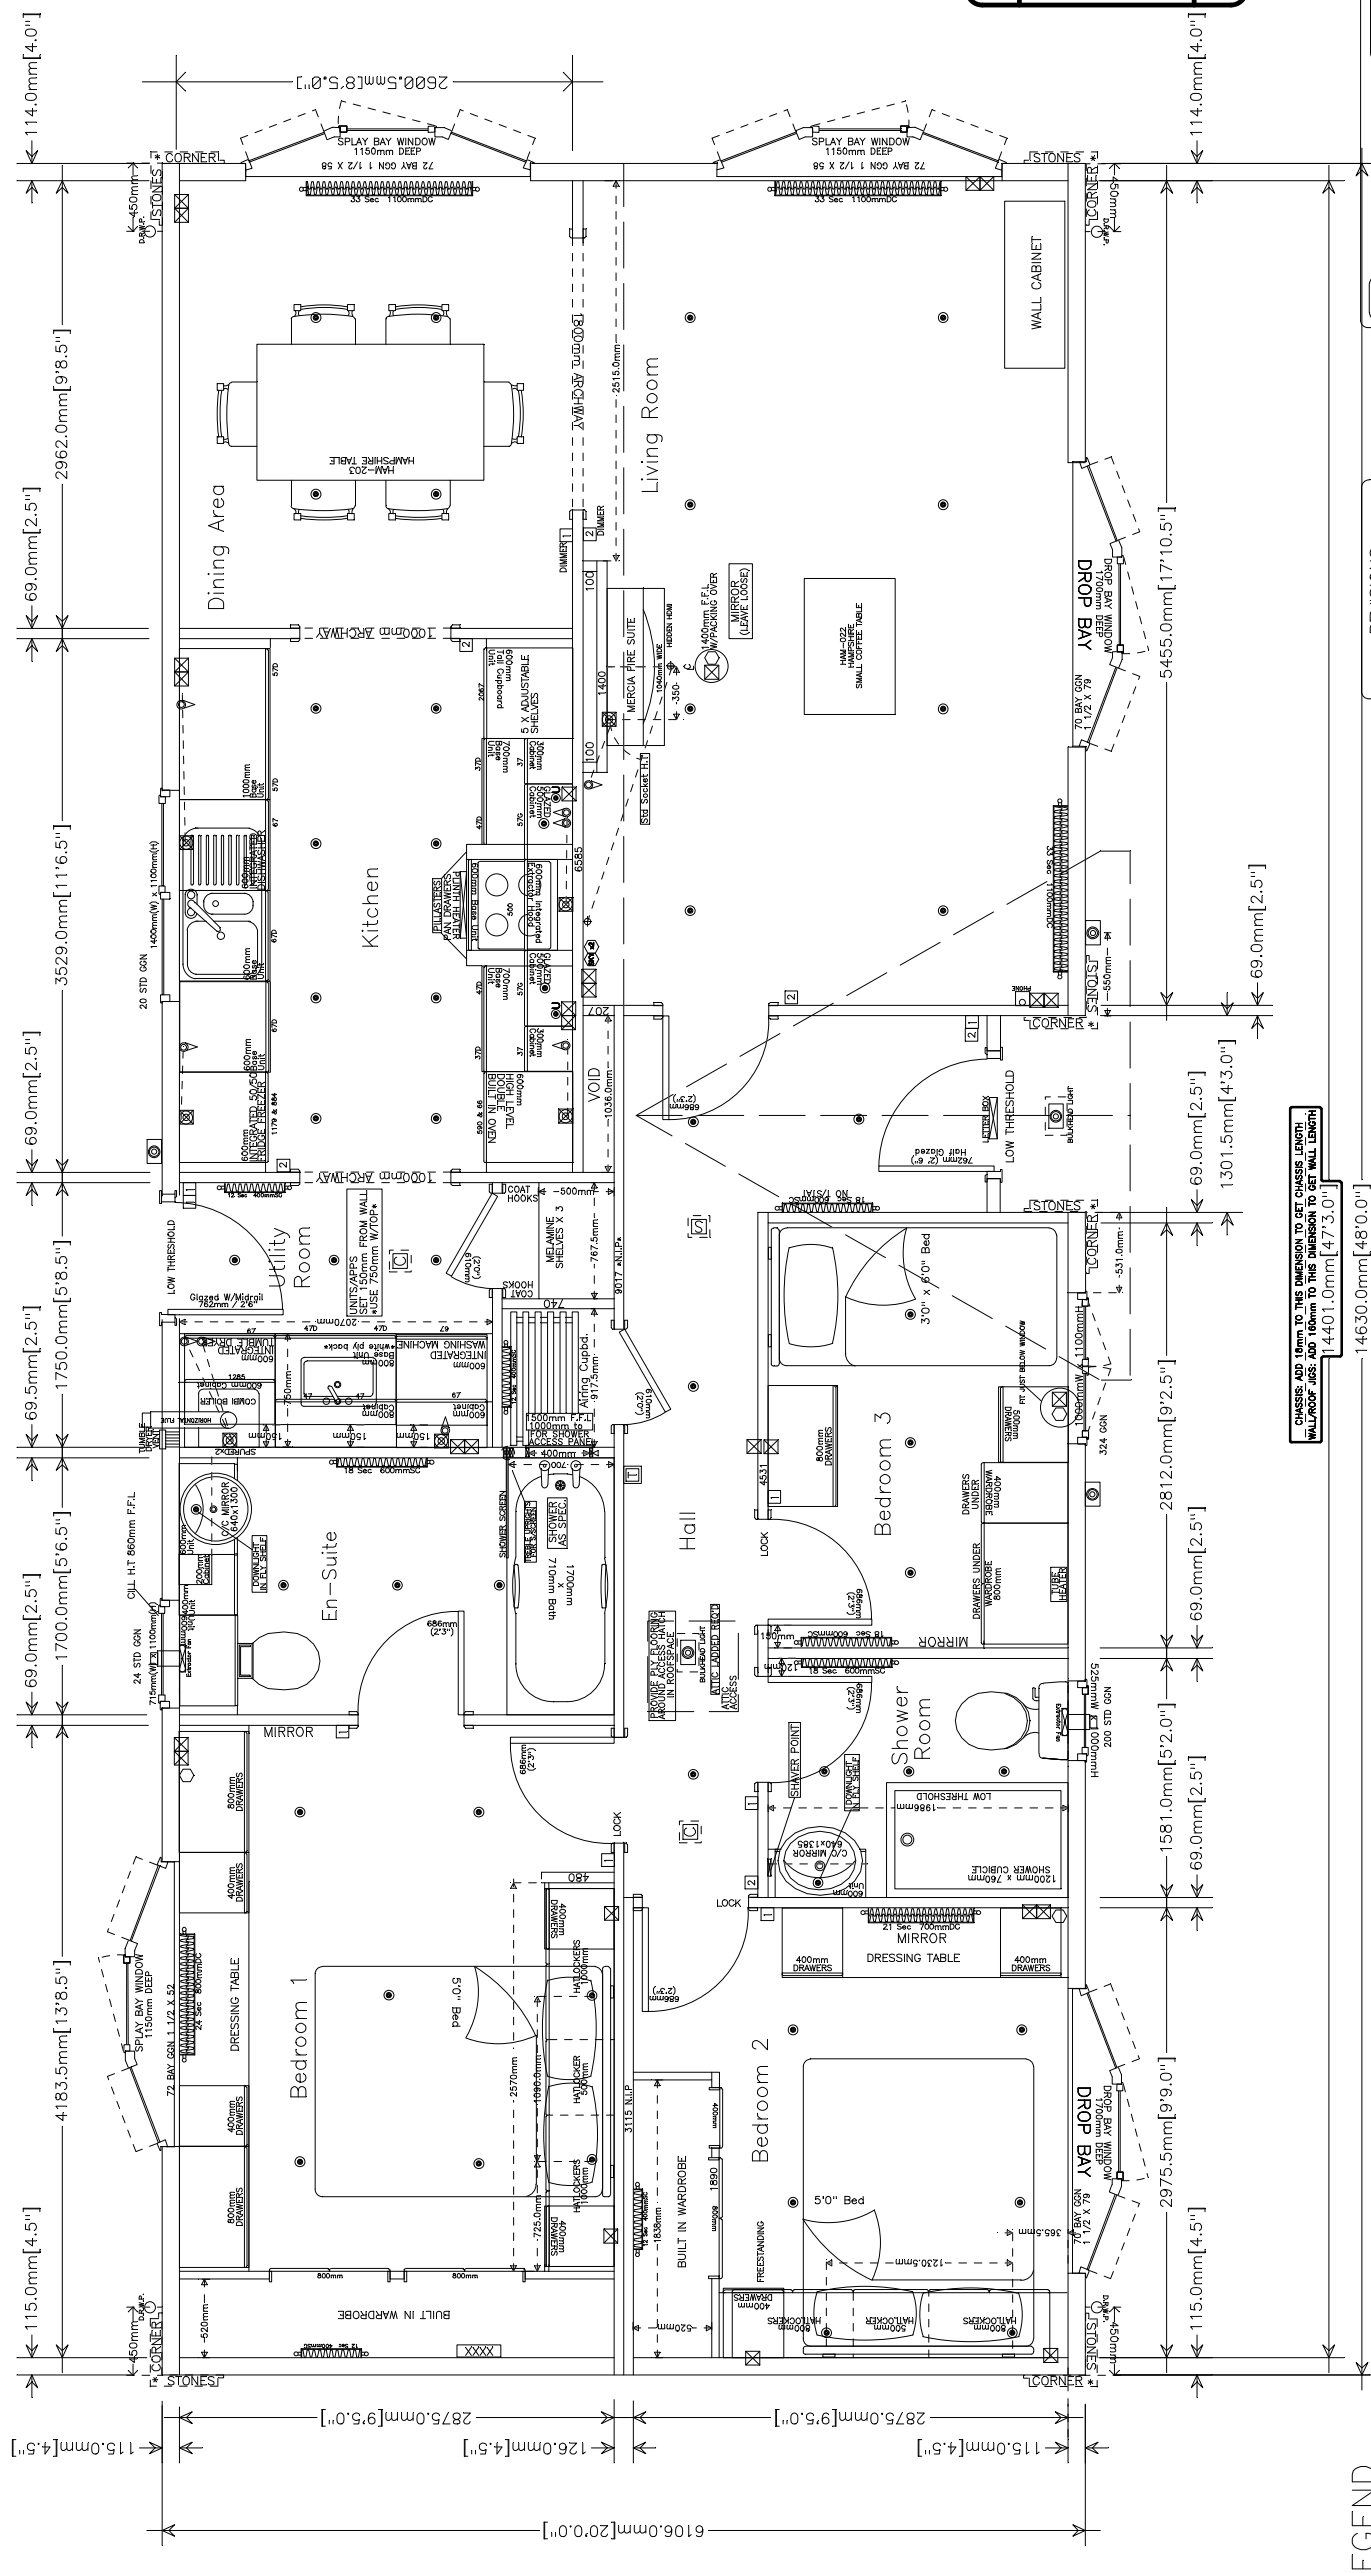

CHASSIS: ADD 16mm TO THE DIMENSION TO GET CHASSIS LENGTH.
WALLPROOF: ADD 16mm TO THE DIMENSION TO GET WALL LENGTH.

LEGEND

SYMBOL	DESCRIPTION	SYMBOL	DESCRIPTION	SYMBOL	DESCRIPTION	SYMBOL	DESCRIPTION
	radiator		Light switch		D-R.A.P.		Rainwater down pipe
	Single power point		Two-way light switch		Extractor fan		Soil and vent pipe
	Double power point		Three-way light switch		Thermostat		Smoke Detector
	TV Point		Tri light (under cab/fly palmet)		Electric meter box		Carbon Monoxide Detector
	Sky Point		Recessed Downlighter (under cabinet/fly palmet etc)		Consumer unit		
	Spur operable to a switch (above workshop)						

PLEASE NOTE
FOR CONSTRUCTION PURPOSES
REFER TO THE DIMENSIONS IN
MILLIMETRES. (DIMENSIONS IN
BRACKETS ARE APPROXIMATIONS).

REVISIONS	
REVISED 13/06/15	MF
REVISED 16/10/2015	JO
AS PER MG REQ AT ISSUE	

STATELY
ALBION

WEBSITE: www.stately-albion.co.uk
EMAIL: sales@stately-albion.co.uk
TEL: 01495 244472

DRAWING NUMBER:	18670
DRAWN BY:	JO
SCALE:	1:25 on A1/1:50 on A3
DATE:	24/09/2015
ESTIMATE NUMBER:	21090
CUSTOMER NAME:	SCAMFORD PARK

DRAWING
AMENDMENT NUMBER:

1

O/No: 15/ 041

ISSUED TO
PURCHASING

ISSUED TO
PRODUCTION

ISSUED TO
THE MILL

14530.0mm[48'0.0"]

5455.0mm[17'10.5"]

1301.5mm[4'3.0"]

69.0mm[2.5"]

115.0mm[4.5"]

115.0mm[4.5"]

